
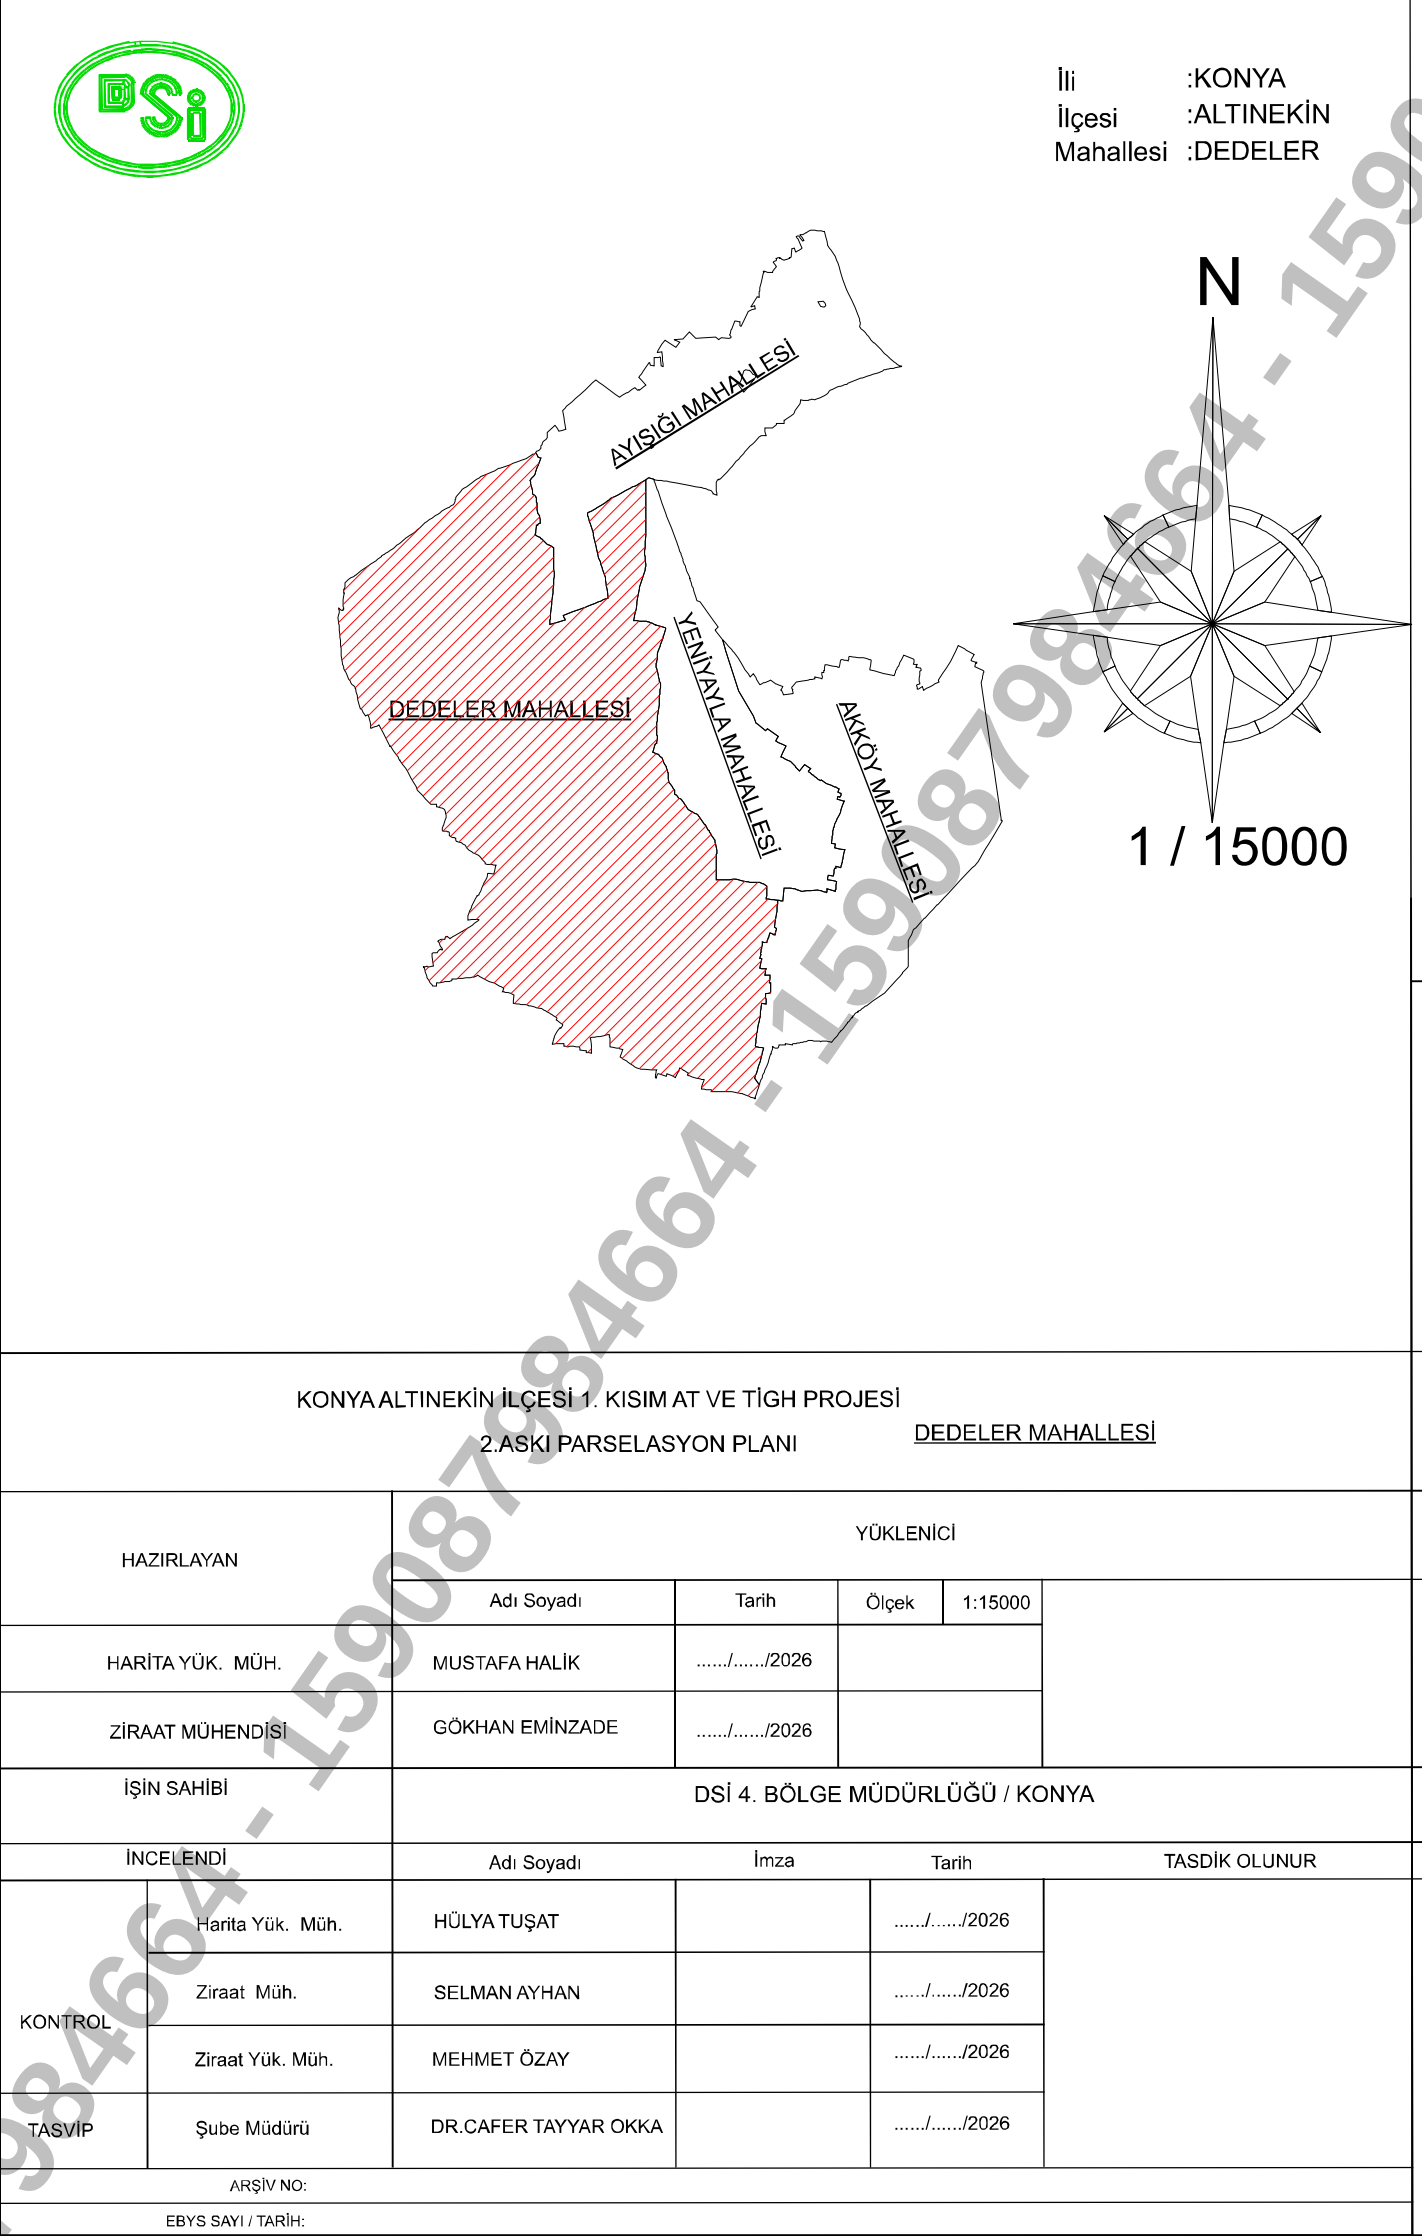
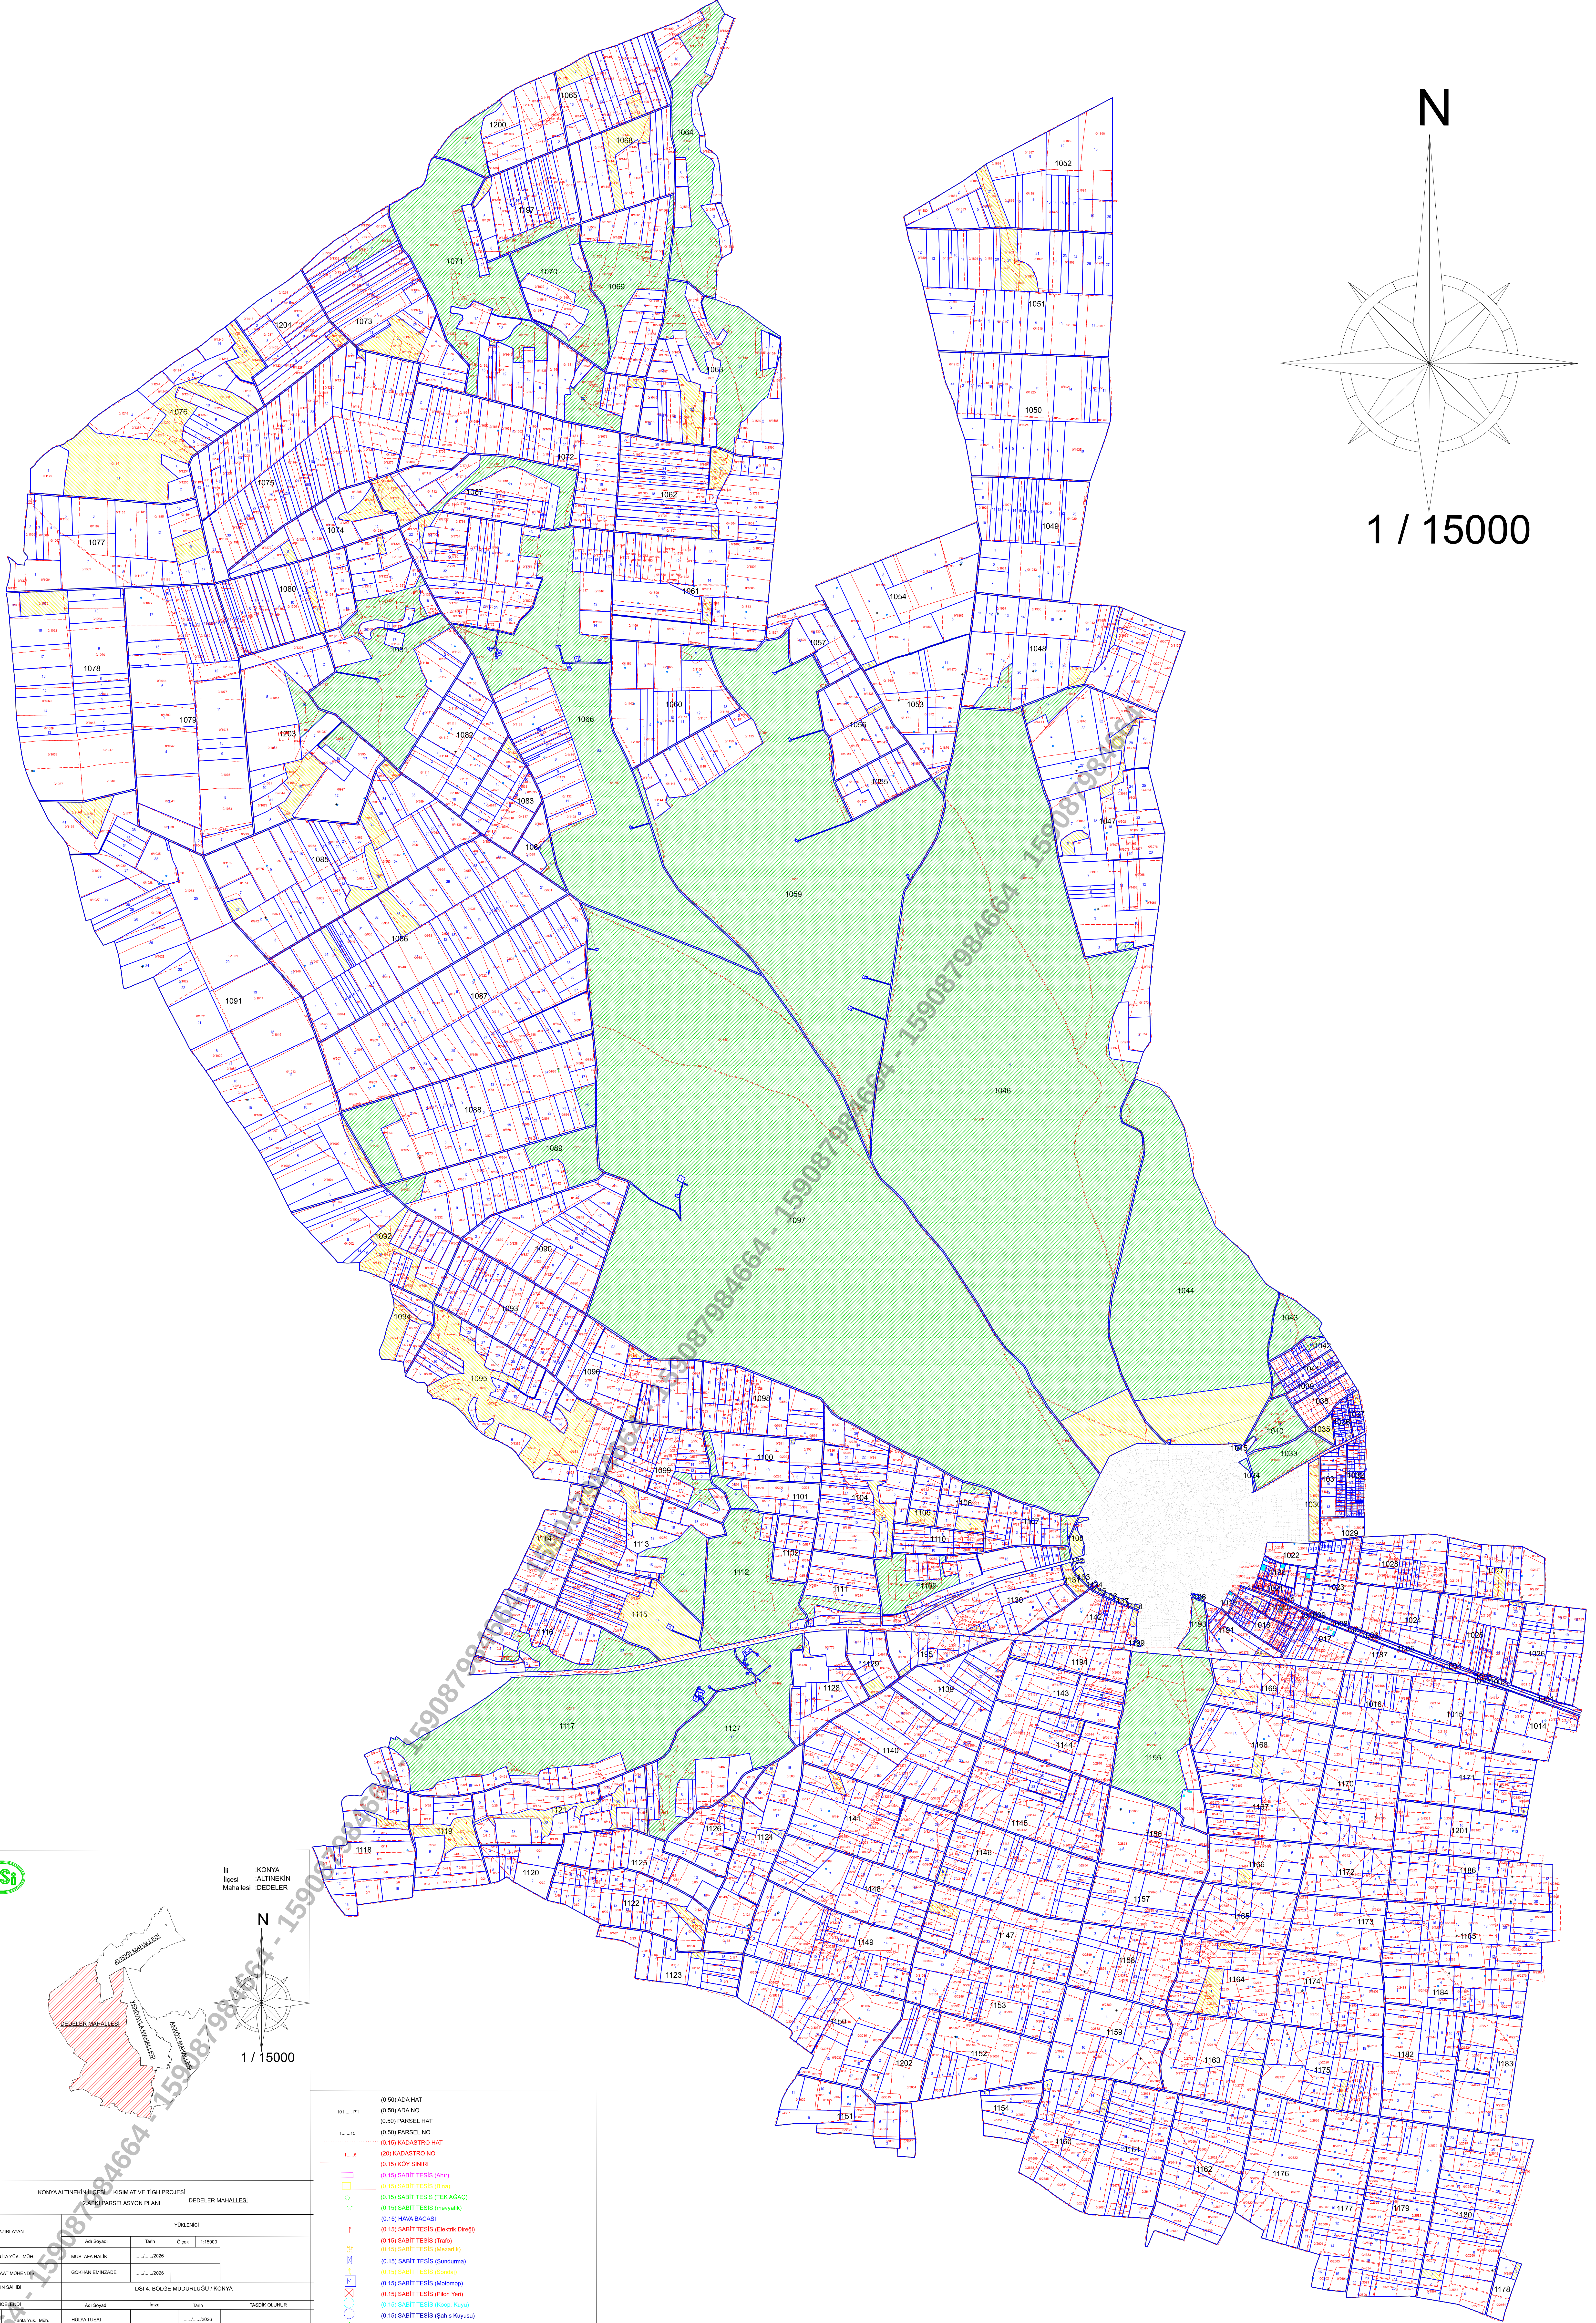


DEDELER MAHALLESİ 2. PARSELASYON PLANI

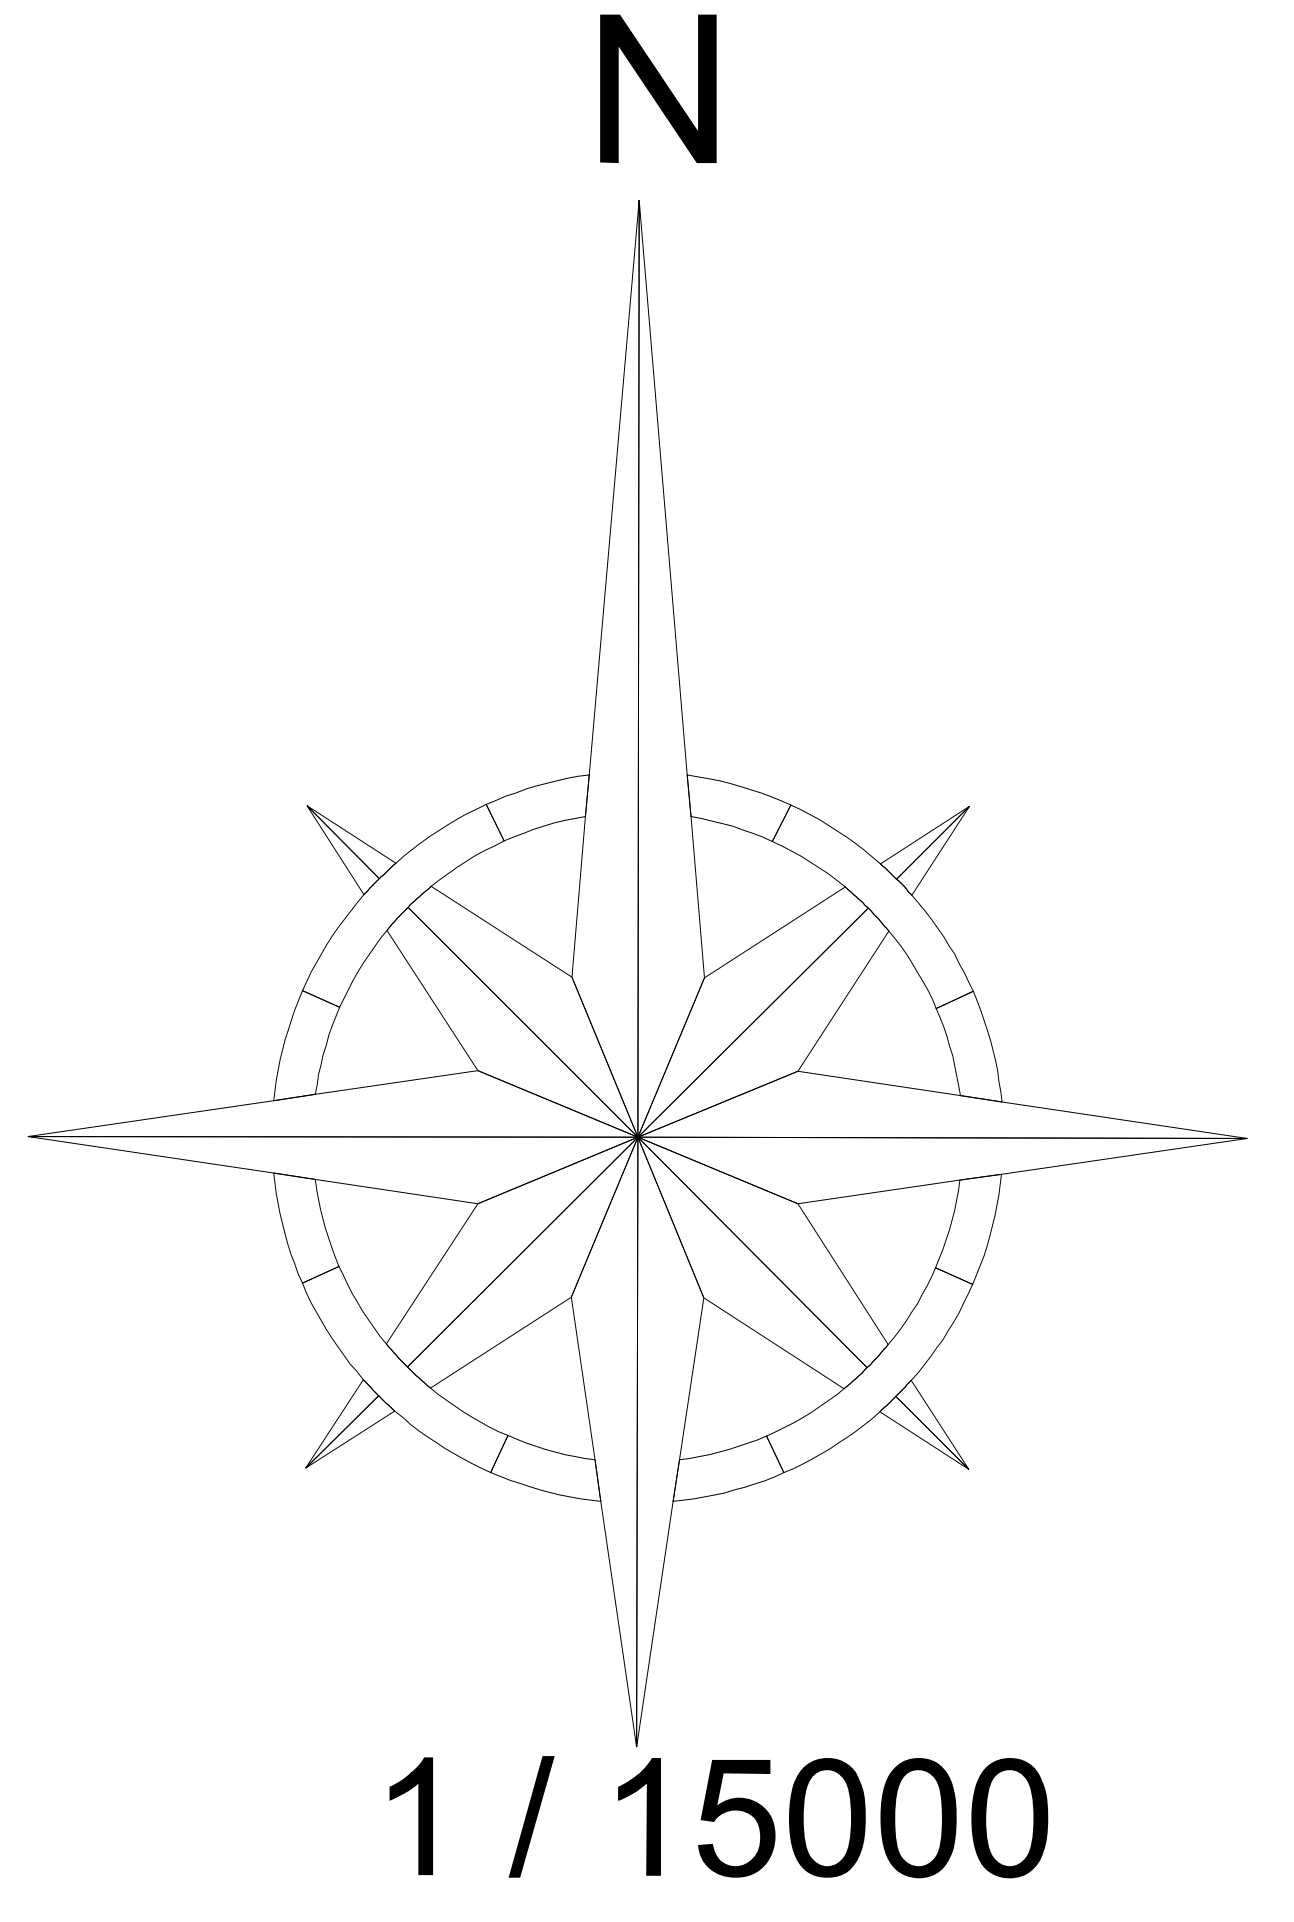

101...171	(0.50) ADA HAT
1...15	(0.50) ADA NO
1...15	(0.50) PARSEL HAT
1...15	(0.50) PARSEL NO
1...15	(0.15) KADASTRO HAT
1...15	(20) KADASTRO NO
1...15	(0.15) KÖY SINIRI
